PLAN VIEW
Wallstone Standard
ODD COURSE

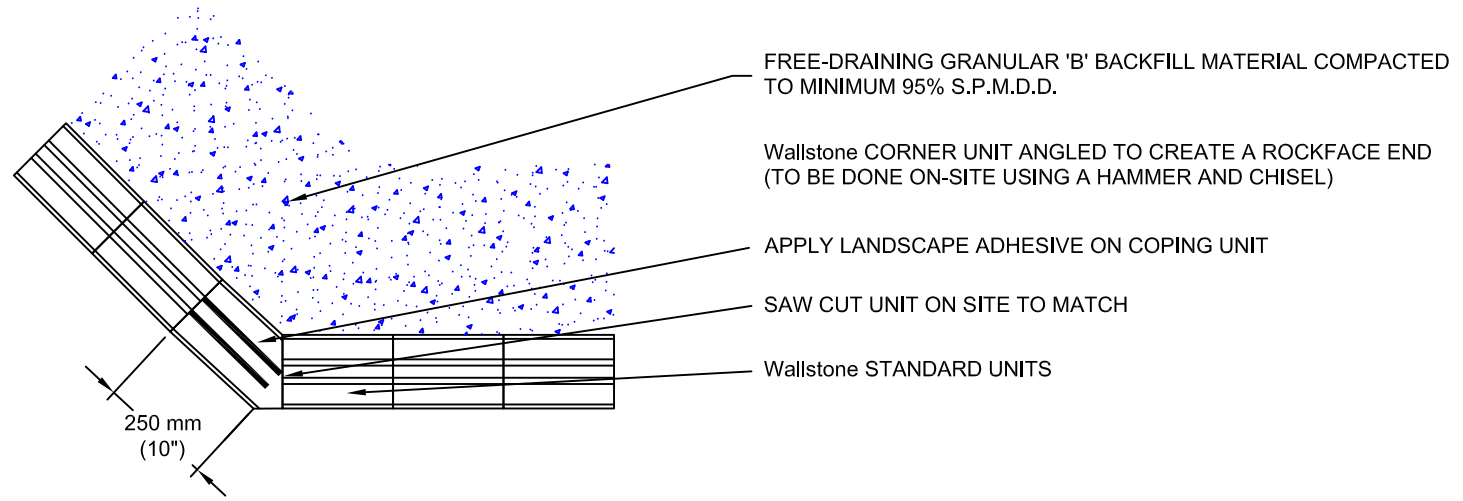

PLAN VIEW
Wallstone Standard
EVEN COURSE

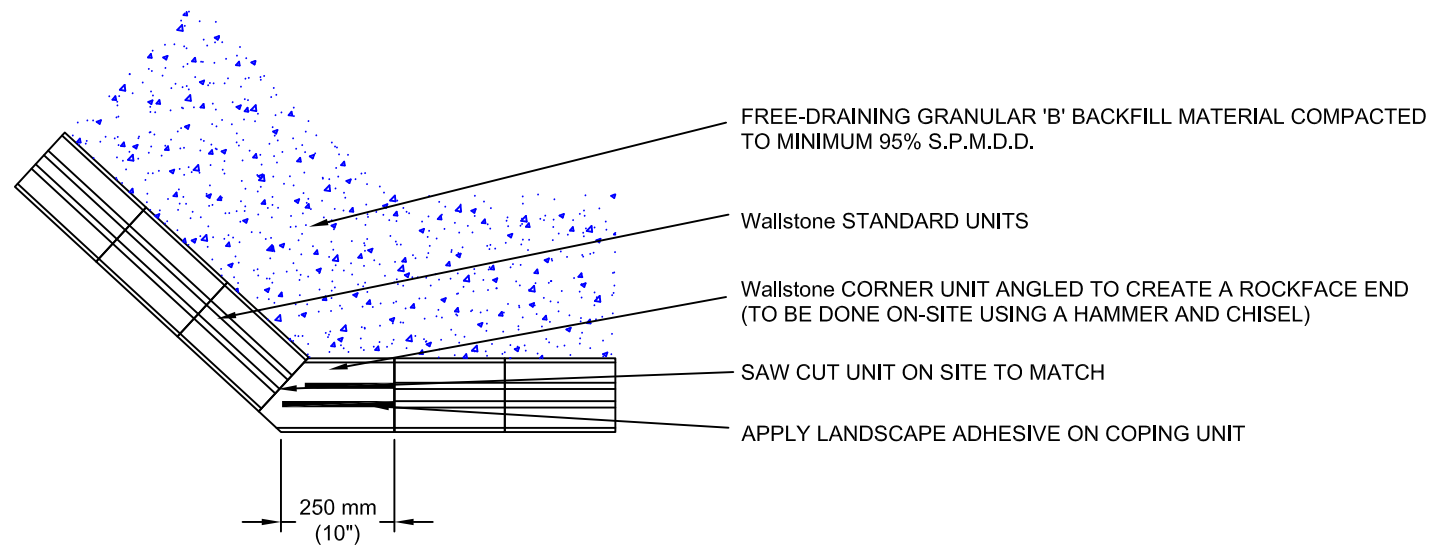

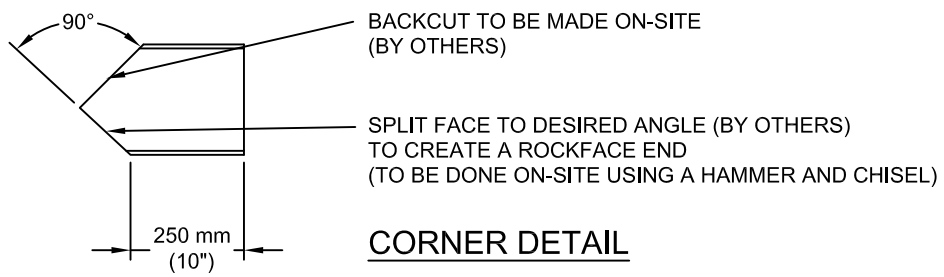

CORNER DETAIL

GENERAL NOTES:

1. FOR EXCAVATION, BASE PREPARATION, AND CONSTRUCTION DETAILS PLEASE SEE STANDARD ENGINEERING OR SITE SPECIFIC DESIGN.

2. IT IS POSSIBLE TO START ON ODD OR EVEN COURSE.

3. COURSES MUST BE ALTERED ODD...EVEN...ODD...EVEN...ETC.

4. ALMOST ANY ANGLE CAN BE ACHIEVED USING SAME PHILOSOPHY / METHODOLOGY AS SHOWN ON THIS DRAWING.

5. ALL PRODUCT NAMES AND STYLIZED REPRESENTATIONS ARE TRADEMARKS OF PERMACON PRODUCTS, OR APPROVED FOR USE BY PERMACON PRODUCTS' COMPANIES.

6. ALL PRODUCTS ILLUSTRATED ARE SUBJECT TO PATENTS AS FOLLOWS:
Wallstone - CANADA 1,307,675
- USA 4,860,505

REV.	DATE	DESCRIPTION	BY
0	SEPT 7/10	ISSUED FOR CONSTRUCTION	DPS

DRAWING: Wallstone Wall
STANDARD UNIT OUTSIDE ANGLE
CORNER DETAIL

PROJECT:
PROJECT NAME
ADDRESS
CITY, PROVINCE

PROJECT ENGINEER:
ENGINEER

Wallstone™ Wall

NAVASCAPE
BY PERMACON

DESIGN ENGINEER:
PML Peto MacCallum Ltd.
CONSULTING ENGINEERS

DRAWN BY:	CH'D BY:	DRAWING No.
DPS		ON00013 SHEET 4
DATE: DATE		
SCALE: NOT TO SCALE		
FILE NAME: ON00013-4.DWG		